GOAL RANGE:
COOLER DOORS: 32 MIN.
WINE DOORS: 4 MIN.
4'-0" SECTIONS OF WINE: 40-44
4'-0" SECTIONS OF SPIRITS: 72-100
4'-0" SECTIONS OF THC: 0-12

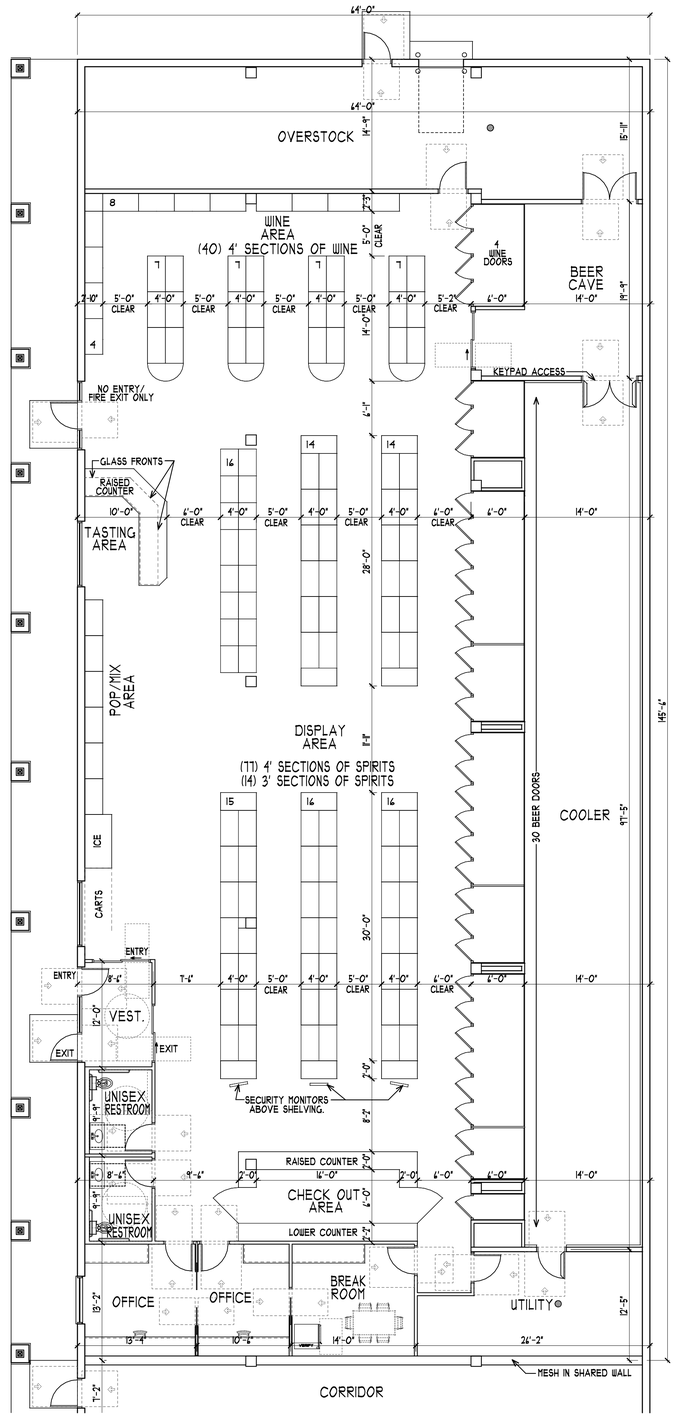

LIQUOR STORE PLAN
SCALE : 1/8" = 1'-0"

COLE GROUP ARCHITECTS, Inc. expressly reserves its common law copyright and other property rights in these plans. These plans are not to be reproduced, changed, or copied in any form or manner whatsoever, nor are they to be assigned to a third party without first obtaining the written permission and consent of Cole Group Architects, Inc. In the event of unauthorized reuse of these plans by a third party, the third party shall hold Cole Group Architects, Inc. harmless. --- COPYRIGHT 2021 Cole Group Architects, Inc.

DEVELOPER:
BIGFORK Log Cabins LLC

COLE GROUP
ARCHITECTS LLC.
216 Park Avenue South
Suite 100
Saint Cloud, MN 56301
(320) 654-6570
www.colegrouparchitects.com

LICENSED ARCHITECT
DAVID MAJCHRZAK
56381
STATE OF MINNESOTA

These documents are not valid for building permit unless signed in ink or by digital signature. Copies are not valid.
I hereby certify that this plan, specification or report was prepared by me or under my direct supervision and that I am a duly licensed Architect
under the laws of the state of MINNESOTA
Name DAVID J. MAJCHRZAK

PROPOSED:
PINE CITY MIXED USE APARTMENTS
PINE CITY, MN

REVISIONS/COMMENTS

REVISIONS/COMMENTS

Project No.
26008
Issue Date:
-
Document Set:
PRELIMINARY
-

A101A

PLOTTED: 03-30-26 FILE: 26008P COM: 4